FilmL.A., Inc.
6255 W Sunset Blvd, 12th Floor
Hollywood, CA 90028
t: (213)977-8600 - f: (213)977-8601
www.filmla.com

Summary Information

Permit No: F00154139-B **Type of Permit:** FILMING **Release Date:** 07/25/2019

Production Company SUNNY TELEVISION PRODUCTIONS INC

Insured Company Name SUNNY TELEVISION PRODUCTIONS INC

Contact Phone No. 1 818-655-4100
Contact Phone No. 2
Fax 818-655-8321
Address 10201 W PICO BLVD, BUILDING 99 ROOM 430 LOS ANGELES, California 90064

Production Title IT'S ALWAYS SUNNY IN PHILADELPHIA BLOCK 5

Type of Production TV Sitcom

Producer Tom Lofaro

Director Pete Chatmon

1st AD Emily Hogan

Production Manager Tom Lofaro

FilmL.A. Coordinator Sarah Neubauer

Location Manager Tano Tropia
Primary Phone Mobile - 310-722-6500
Secondary Phone

Location Assistant Tony Rizza
Primary Phone Mobile - 661-860-9993
Secondary Phone

Fees

LA CITY LANE AND STREET CLOSURE FEE	$312.00
FILMLA NON-REFUNDABLE FILM PERMIT RIDER FEE	$111.00

Total Permit Fee $423.00

Number of Locations 2

NOT A PERMIT

FilmL.A., Inc.
6255 W Sunset Blvd, 12th Floor
Hollywood, CA 90028
t: (213)977-8600 - f: (213)977-8601
www.filmla.com

Summary Information — Location

Permit Number	F00154139-B	**Location Manager**	Tano Tropia
Production Company	SUNNY TELEVISION PRODUCTIONS I...	Primary Phone	Mobile - 310-722-6500
Insured Company	SUNNY TELEVISION PRODUCTIONS I...	Secondary Phone	
Production Title	IT'S ALWAYS SUNNY IN PHILA...		

Location Address 3280 Glendale Blvd, Los Angeles, CA, 90039

Location Type Restaurant

Film Dates 7/25/2019 - 7/25/2019 05:00 - 10:00 1 day

Open or Closed to the Public Closed

Generic Conditions

*LA CITY AND/OR LA COUNTY FIRE CHECKLIST ATTACHED TO FINAL PERMIT. THE PERMITTEE IS RESPONSIBLE FOR COMPLETING CHECKLIST PRIOR TO FILMING ACTIVITY AT THIS LOCATION. NON COMPLIANCE MAY RESULT IN ASSIGNMENT OF A FIRE OFFICER.
Community Survey Obtained
Must Maintain 5' Clearance on Sidewalks/Walkways
Must maintain local/emergency access
No cast or crew parking on area streets
No interference with merchant activity.
No Parking in handicap spaces at anytime.
Number of uniformed officers listed on the permit is a minimum requirement. Permittee remains responsible for deploying a sufficient number of uniformed officers to provide traffic and crowd control to ensure the safety of the film crew and the public.
Traffic Officers Required
Uniformed officers shall have a copy of the film permit in their possession and are required to confirm that all traffic control signage devices are in place.

Please see attached document Glendale Blvd btwn Atwater Ave & 100ft West SS curb - (closure) Brunswick to Edenhurst - Its Always Sunny in Philadel.pdf

Equipment on Location

Type	Quantity
5 or 10 ton trucks	5
Cast/Crew vehicles	55
Catering Truck	1
Condors	1
Cranes	1
Cube Trucks	3
Generator	1
Honey Wagons	1

Personnel on Location

Type	Quantity
Cast	5
Crew	75
Extras	30
Off-Duty/Retired LAPD Officer(s)	2
Spot Check	1

NOT A PERMIT

FilmL.A., Inc.
6255 W Sunset Blvd, 12th Floor
Hollywood, CA 90028
t: (213)977-8600 - f: (213)977-8601
www.filmla.com

Summary Information — Location

Permit Number	F00154139-B	**Location Manager**	Tano Tropia
Production Company	SUNNY TELEVISION PRODUCTIONS I...	Primary Phone	Mobile - 310-722-6500
Insured Company	SUNNY TELEVISION PRODUCTIONS I...	Secondary Phone	
Production Title	IT'S ALWAYS SUNNY IN PHILA...		

Motor Homes	3
Picture vehicles	3
Portable restrooms	1
Scissor Lifts	1
Semi Trucks	5
Stakebed Trucks	5
Trailers	3
Vans	4

Filming Activities Drive ups & away; Equipment on sidewalk, in curb lane & across street; Exterior Dialogue; Intermittent pedestrian control; Intermittent traffic control - 2 minutes standard; Picture car drive up /away. Picture cars. 10 background.;

Jurisdiction **Political:** Los Angeles City - Council District 13 **Police:** Los Angeles Police Department **Fire:** Los Angeles City

Thomas Guide **Page:** 594 **Grid:** E1

Approvals FILMLA. CLOSURES — Yulizza Ramirez
LOS ANGELES CITY DEPARTMENT OF PUBLIC WORKS — Vanessa Martin

Coordinator Note spot check approved per inspector owens 7/22

Parking

Base Camp	3061 Treadwell St, Los Angeles, CA, 90065	**Crew Parking**	3061 Treadwell St, Los Angeles, CA, 90065
Location Type : Other Location		Location Type : Other Location	

Lane / Full Closure FULL CLOSURE OF GLENDALE BLVD,CUT THRU FROM EDENHURST AVE - BRUNSWICK AVE

Approximate Footage 0 - 300

Date(s) 7/25/2019 to 7/25/2019 **Time(s)** 09:00 to 15:00

Lane / Full Closure S/S CURB CLOSURE GLENDALE FROM ATWATER WEST 100FT

Approximate Footage 0 - 300

NOT A PERMIT

FilmL.A., Inc.
6255 W Sunset Blvd, 12th Floor
Hollywood, CA 90028
t: (213)977-8600 - f: (213)977-8601
www.filmla.com

Summary Information — Location

Permit Number	F00154139-B	**Location Manager**	Tano Tropia
Production Company	SUNNY TELEVISION PRODUCTIONS I...	Primary Phone	Mobile - 310-722-6500
Insured Company	SUNNY TELEVISION PRODUCTIONS I...	Secondary Phone	
Production Title	IT'S ALWAYS SUNNY IN PHILA...		

Date(s) 7/25/2019 to 7/25/2019 **Time(s)** 06:00 to 22:00

NOT A PERMIT

FilmL.A., Inc.
6255 W Sunset Blvd, 12th Floor
Hollywood, CA 90028
t: (213)977-8600 - f: (213)977-8601
www.filmla.com

Summary Information — Location

Permit Number	F00154139-B	**Location Manager**	Tano Tropia
Production Company	SUNNY TELEVISION PRODUCTIONS I...	Primary Phone	Mobile - 310-722-6500
Insured Company	SUNNY TELEVISION PRODUCTIONS I...	Secondary Phone	
Production Title	IT'S ALWAYS SUNNY IN PHILA...		

Location Address 3205 Glendale Blvd, Los Angeles, CA, 90039

Location Type Retail Business

Film Dates 7/25/2019 - 7/25/2019 06:00 - 22:00 1 day

Open or Closed to the Public Closed

Generic Conditions

*LA CITY AND/OR LA COUNTY FIRE CHECKLIST ATTACHED TO FINAL PERMIT. THE PERMITTEE IS RESPONSIBLE FOR COMPLETING CHECKLIST PRIOR TO FILMING ACTIVITY AT THIS LOCATION. NON COMPLIANCE MAY RESULT IN ASSIGNMENT OF A FIRE OFFICER.
Community Survey Required
Must Maintain 5' Clearance on Sidewalks/Walkways
Must maintain local/emergency access
No cast or crew parking on area streets
No interference with merchant activity.
No Parking in handicap spaces at anytime.
Number of uniformed officers listed on the permit is a minimum requirement. Permittee remains responsible for deploying a sufficient number of uniformed officers to provide traffic and crowd control to ensure the safety of the film crew and the public.
Traffic Officers Required
Uniformed officers shall have a copy of the film permit in their possession and are required to confirm that all traffic control signage devices are in place.

Equipment on Location

Type	Quantity
5 or 10 ton trucks	5
Cast/Crew vehicles	55
Catering Truck	1
Condors	1
Cranes	1
Cube Trucks	3
Generator	1
Honey Wagons	1
Motor Homes	3
Picture vehicles	3
Portable	1

Personnel on Location

Type	Quantity
Cast	5
Crew	75
Extras	10
Off-Duty/Retired LAPD Officer(s)	2
Spot Check	1

NOT A PERMIT

FilmL.A., Inc.
6255 W Sunset Blvd, 12th Floor
Hollywood, CA 90028
t: (213)977-8600 - f: (213)977-8601
www.filmla.com

Summary Information — Location

Permit Number	F00154139-B	**Location Manager**	Tano Tropia
Production Company	SUNNY TELEVISION PRODUCTIONS I...	Primary Phone	Mobile - 310-722-6500
Insured Company	SUNNY TELEVISION PRODUCTIONS I...	Secondary Phone	
Production Title	IT'S ALWAYS SUNNY IN PHILA...		

restrooms	
Scissor Lifts	1
Semi Trucks	5
Stakebed Trucks	5
Trailers	3
Vans	4

Filming Activities Drive ups & away; Equipment on sidewalk, in curb lane & across street; Exterior Dialogue; Intermittent pedestrian control; Intermittent traffic control - 2 minutes standard; Picture car drive up /away. Picture cars. 10 background.;

Jurisdiction **Political:** Los Angeles City - Council District 13 **Police:** Los Angeles Police Department **Fire:** Los Angeles City

Thomas Guide **Page:** 594 **Grid:** D2

Coordinator Note spot check approved per inspector owens 7/22

Coordinator Note RIDER B ADDS Closure

Parking

Base Camp
Location Type : 3061 Treadwell St, Los Angeles, CA, 90065
Other Location

Parking Notes
Need 1/2 of lot 646

Crew Parking
Location Type : 3061 Treadwell St, Los Angeles, CA, 90065
Other Location

NOT A PERMIT

Permit #F00154139-B

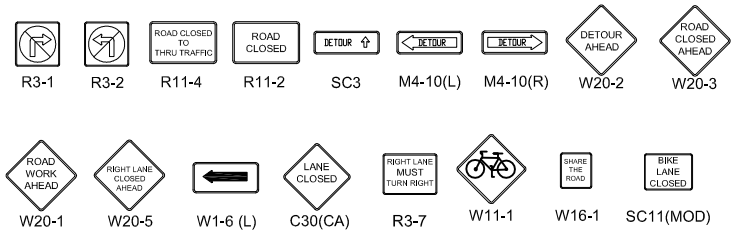

Ⓢ TRAFFIC SIGNAL

● TRAFFIC CONE

TYPE I W/ SIGN

FLASHING ARROW SIGN (FAS)

ALL TRAFFIC CONTROL WILL BE INSTALLED TO MEET OR EXCEED THE LATEST CA-MUTCD MINIMUM REQUIREMENTS

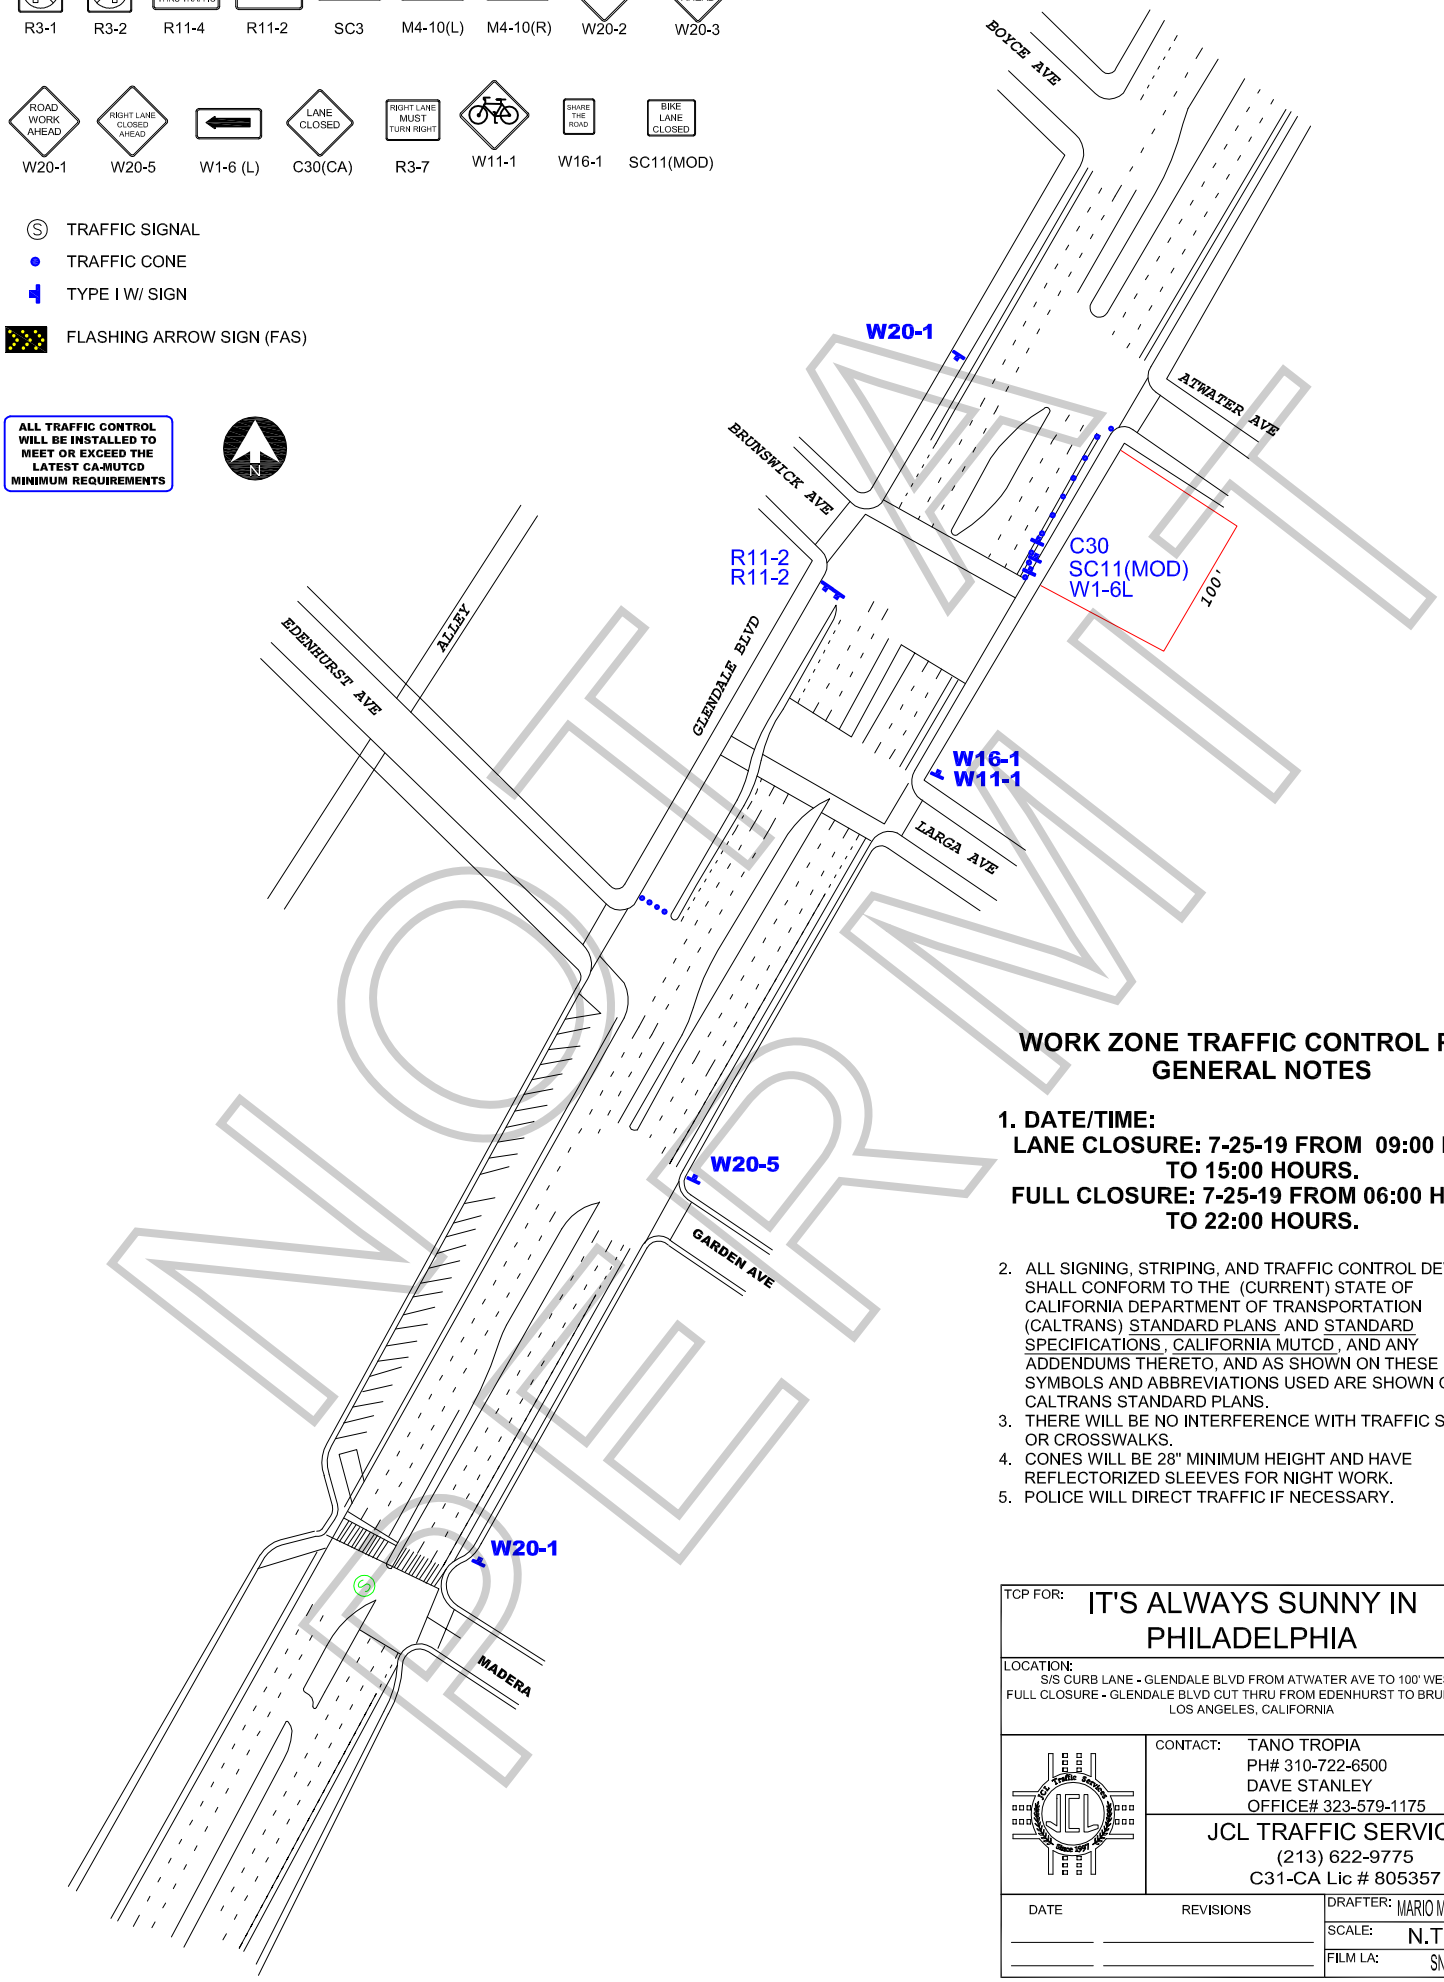

NOT A PERMIT

WORK ZONE TRAFFIC CONTROL PLAN GENERAL NOTES

1. DATE/TIME:
LANE CLOSURE: 7-25-19 FROM 09:00 HOURS TO 15:00 HOURS.
FULL CLOSURE: 7-25-19 FROM 06:00 HOURS TO 22:00 HOURS.

2. ALL SIGNING, STRIPING, AND TRAFFIC CONTROL DEVICES SHALL CONFORM TO THE (CURRENT) STATE OF CALIFORNIA DEPARTMENT OF TRANSPORTATION (CALTRANS) STANDARD PLANS AND STANDARD SPECIFICATIONS, CALIFORNIA MUTCD, AND ANY ADDENDUMS THERETO, AND AS SHOWN ON THESE PLANS, SYMBOLS AND ABBREVIATIONS USED ARE SHOWN ON CALTRANS STANDARD PLANS.
3. THERE WILL BE NO INTERFERENCE WITH TRAFFIC SIGNALS OR CROSSWALKS.
4. CONES WILL BE 28" MINIMUM HEIGHT AND HAVE REFLECTORIZED SLEEVES FOR NIGHT WORK.
5. POLICE WILL DIRECT TRAFFIC IF NECESSARY.

TCP FOR: IT'S ALWAYS SUNNY IN PHILADELPHIA

LOCATION:
S/S CURB LANE - GLENDALE BLVD FROM ATWATER AVE TO 100' WEST
FULL CLOSURE - GLENDALE BLVD CUT THRU FROM EDENHURST TO BRUNSWICK
LOS ANGELES, CALIFORNIA

CONTACT: TANO TROPIA
PH# 310-722-6500
DAVE STANLEY
OFFICE# 323-579-1175

JCL TRAFFIC SERVICES
(213) 622-9775
C31-CA Lic # 805357

DATE	REVISIONS	DRAFTER: MARIO MENJIVAR
		SCALE: N.T.S.
		FILM LA: SN